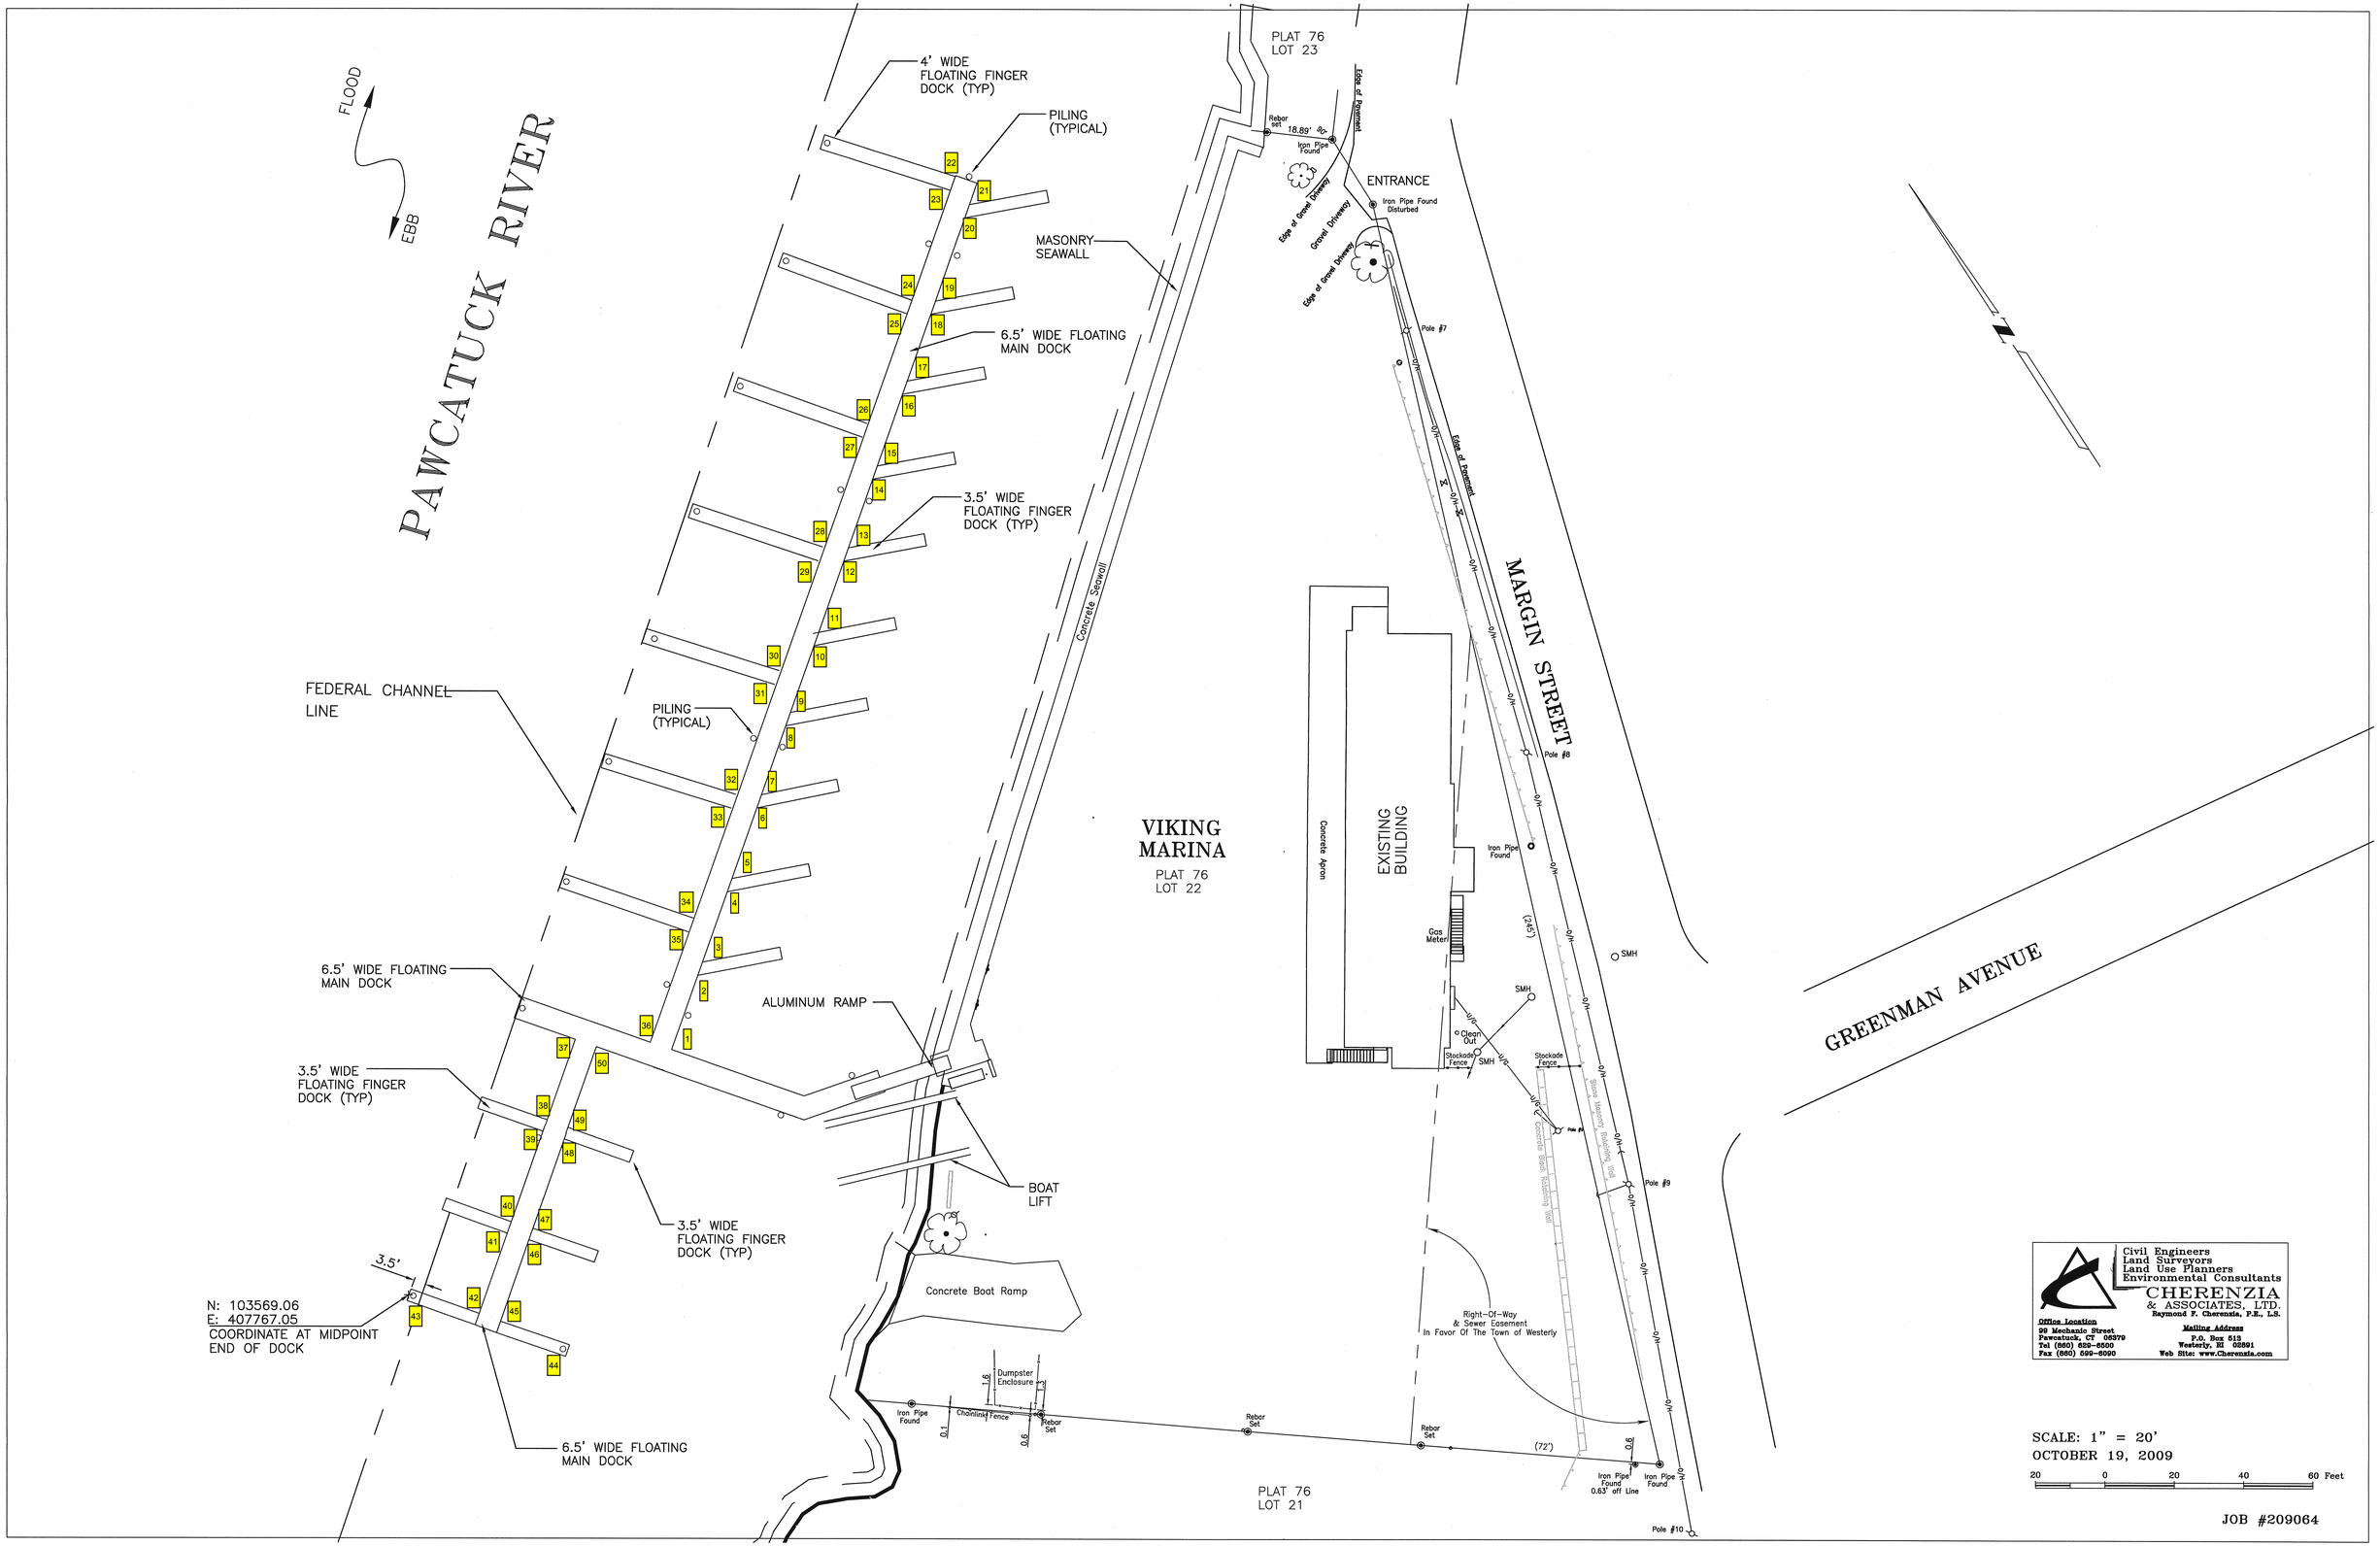

Civil Engineers
Land Surveyors
Land Use Planners
Environmental Consultants

CHERENZIA & ASSOCIATES, LTD.
Raymond F. Cherenzia, P.E., L.S.

Office Location
89 Mechanic Street
Pawcatuck, CT 06379
Tel (860) 599-8500
Fax (860) 599-6690

Mailing Address
P.O. Box 513
Westerly, RI 02891
Web Site: www.Cherenzia.com

SCALE: 1" = 20'
OCTOBER 19, 2009

20 0 20 40 60 Feet

JOB #209064